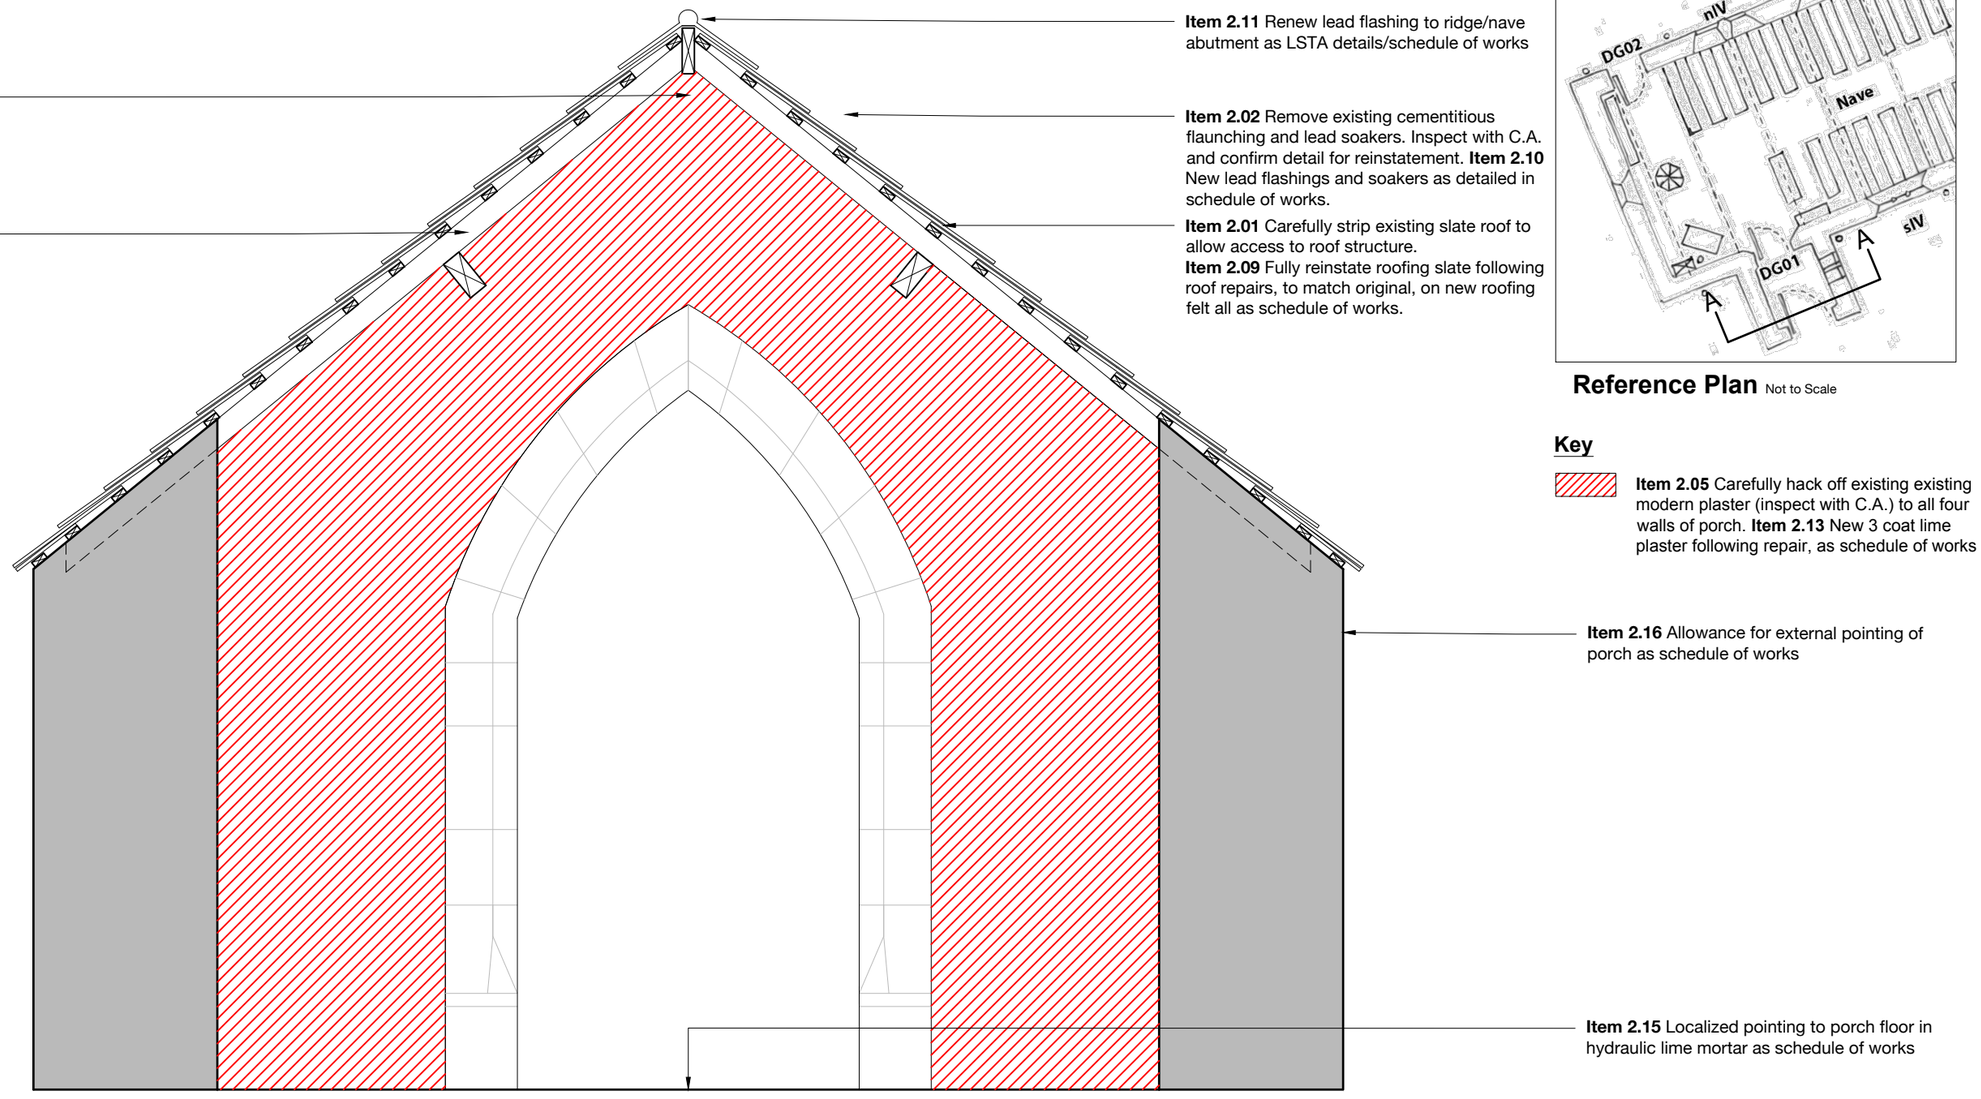

Reference Plan Not to Scale

Key

Item 2.05 Carefully hack off existing existing modern plaster (inspect with C.A.) to all four walls of porch. **Item 2.13** New 3 coat lime plaster following repair, as schedule of works

Porch Interior - Section A-A as Existing - Showing Repair Works 1:20 @ A3

PROJECT	ST. RHEDYW'S, LLANLLYFNI	DRAWING STATUS	TENDER	First Issue	MAY 26
JOB NUMBER	BDSR.01	DRAWING NO.	003		
DRAWING TITLE	PORCH INTERIOR (SECTION A-A) - AS EXISTING SHOWING REPAIR WORKS	REVISION	-		
		SIZE & SCALE	1:20 @ A3		

© Chambers Conservation Ltd
jennifer@chambersconservation.com
rob@chambersconservation.com
07484 133270 or 07919 300428
www.chambersconservation.com

Registered in England and Wales, no. 09787239
Registered address: Mercury House, High Street, Tattenhall, Chester CH3 9PX
Do not scale from this drawing unless agreed

CHAMBERS
ARCHITECTURE · CONSERVATION