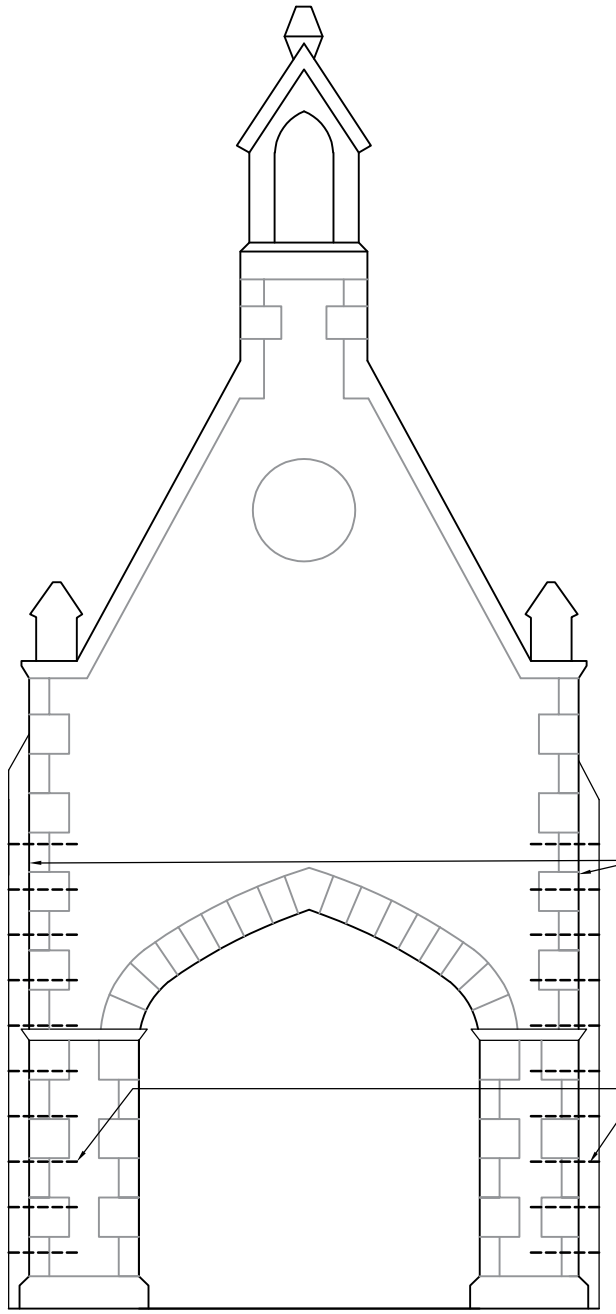

NORTH ELEVATION
AS PROPOSED
1:50

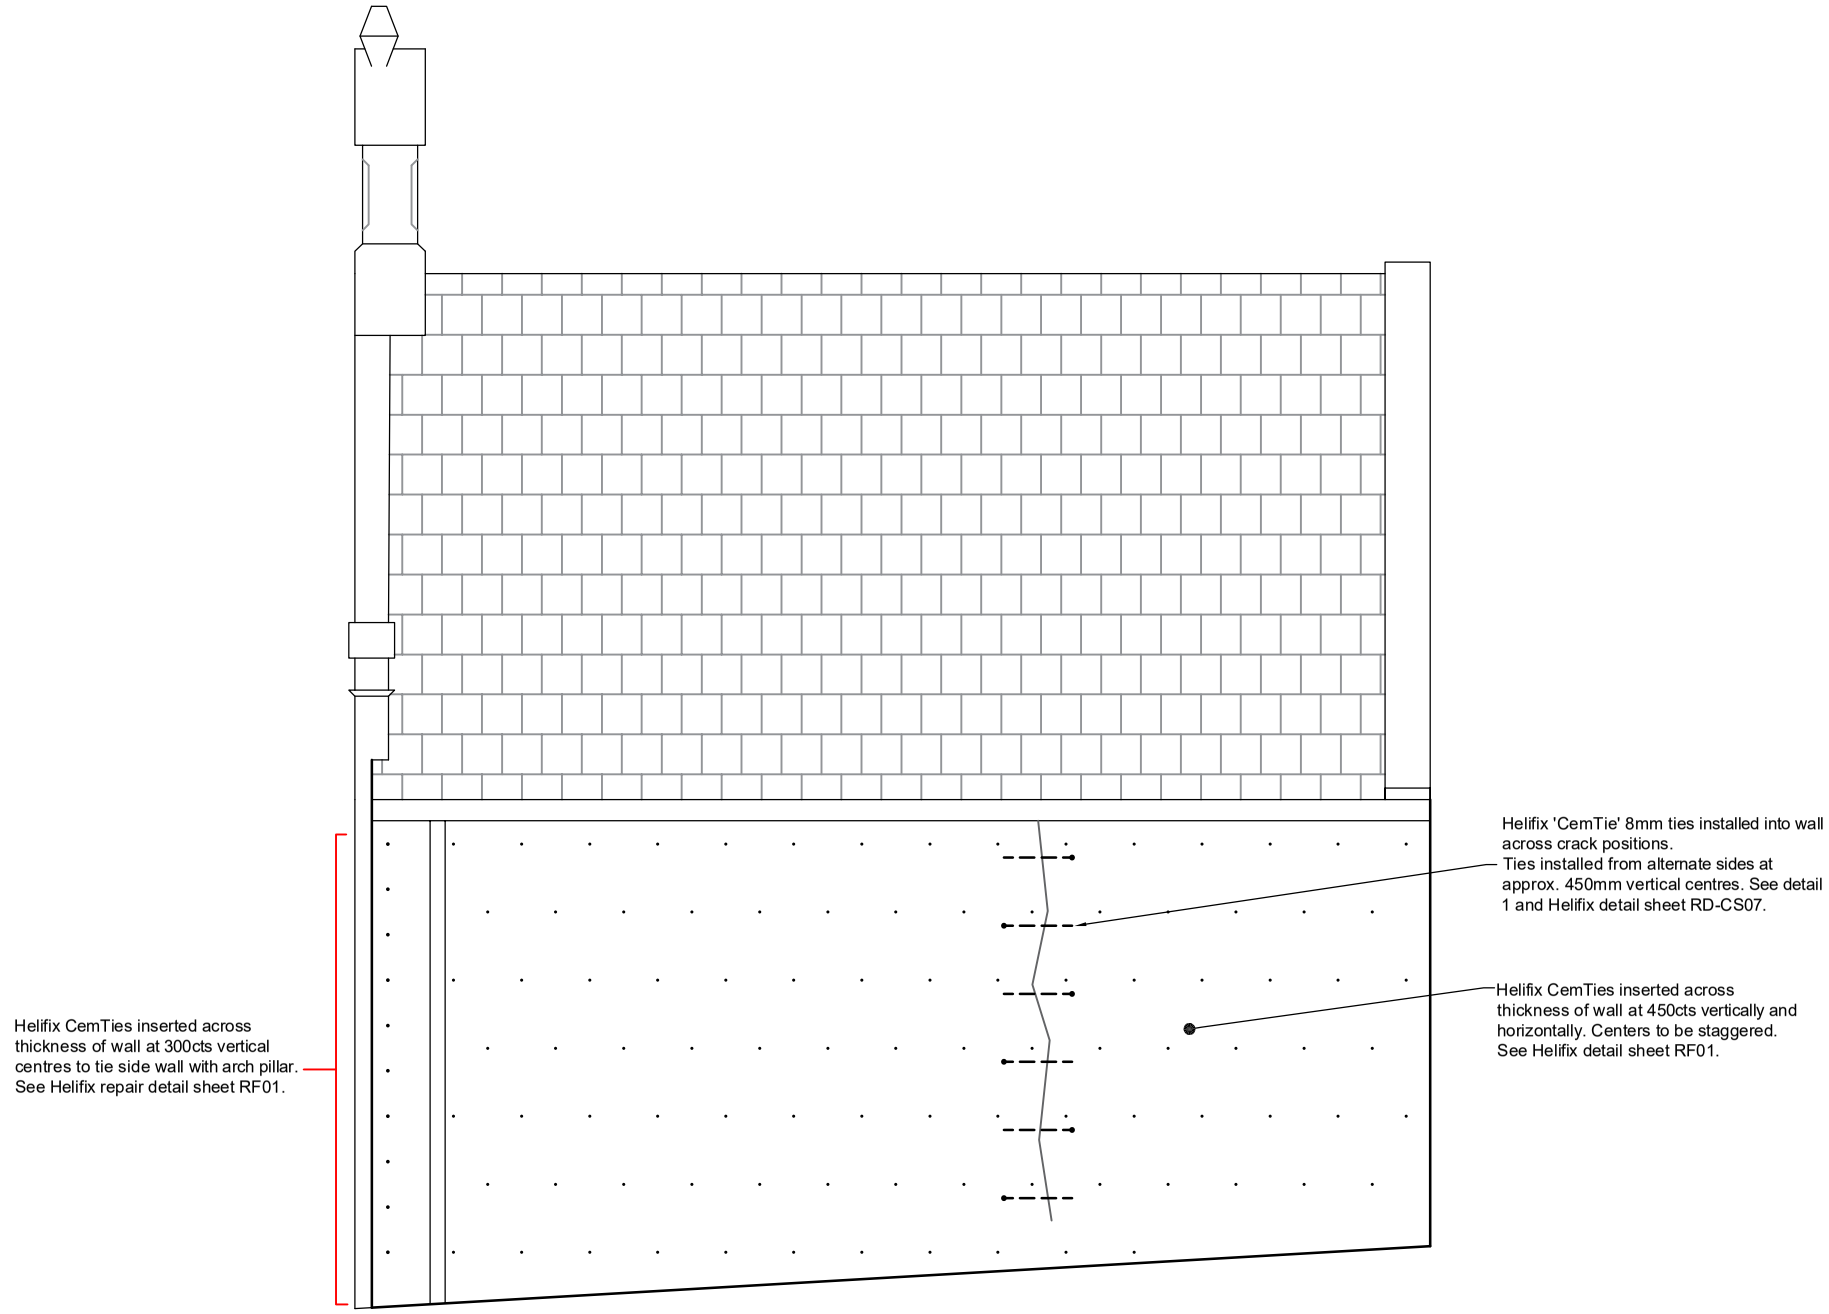

WEST ELEVATION
AS PROPOSED
1:50

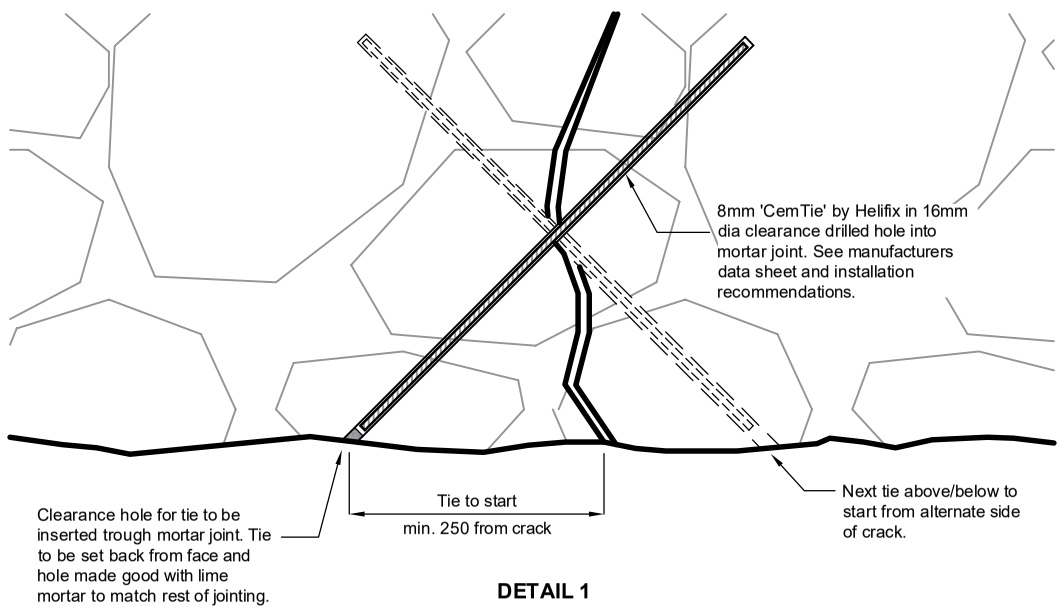

DETAIL 1

NOTE:

- All dimensions are to be confirmed on site prior to commencement of works.
- The appointed contractor is responsible for temporary works.

TENDER

PEIRIANWYR YMGYNGHORI CYF
Grace & Howe 07946 005 496
CONSULTING ENGINEERS LTD

Designed	Checked	Date
AE	PE	23.10.26
Drawn	Scales	
AE	1:50, 1:10 @A3	

Project
Llanerch-y-Medd
Lychgate

Sheet
North and West Elevations
Masonry Repairs As Proposed

Project No.	Sheet No.	Revision
GH0445	S03	R0

Original Sheet Size A3 [420x297]